SPRING FIELDS

PROJECT BY: TRICOLOUR PROPERTIES Pvt. Ltd.
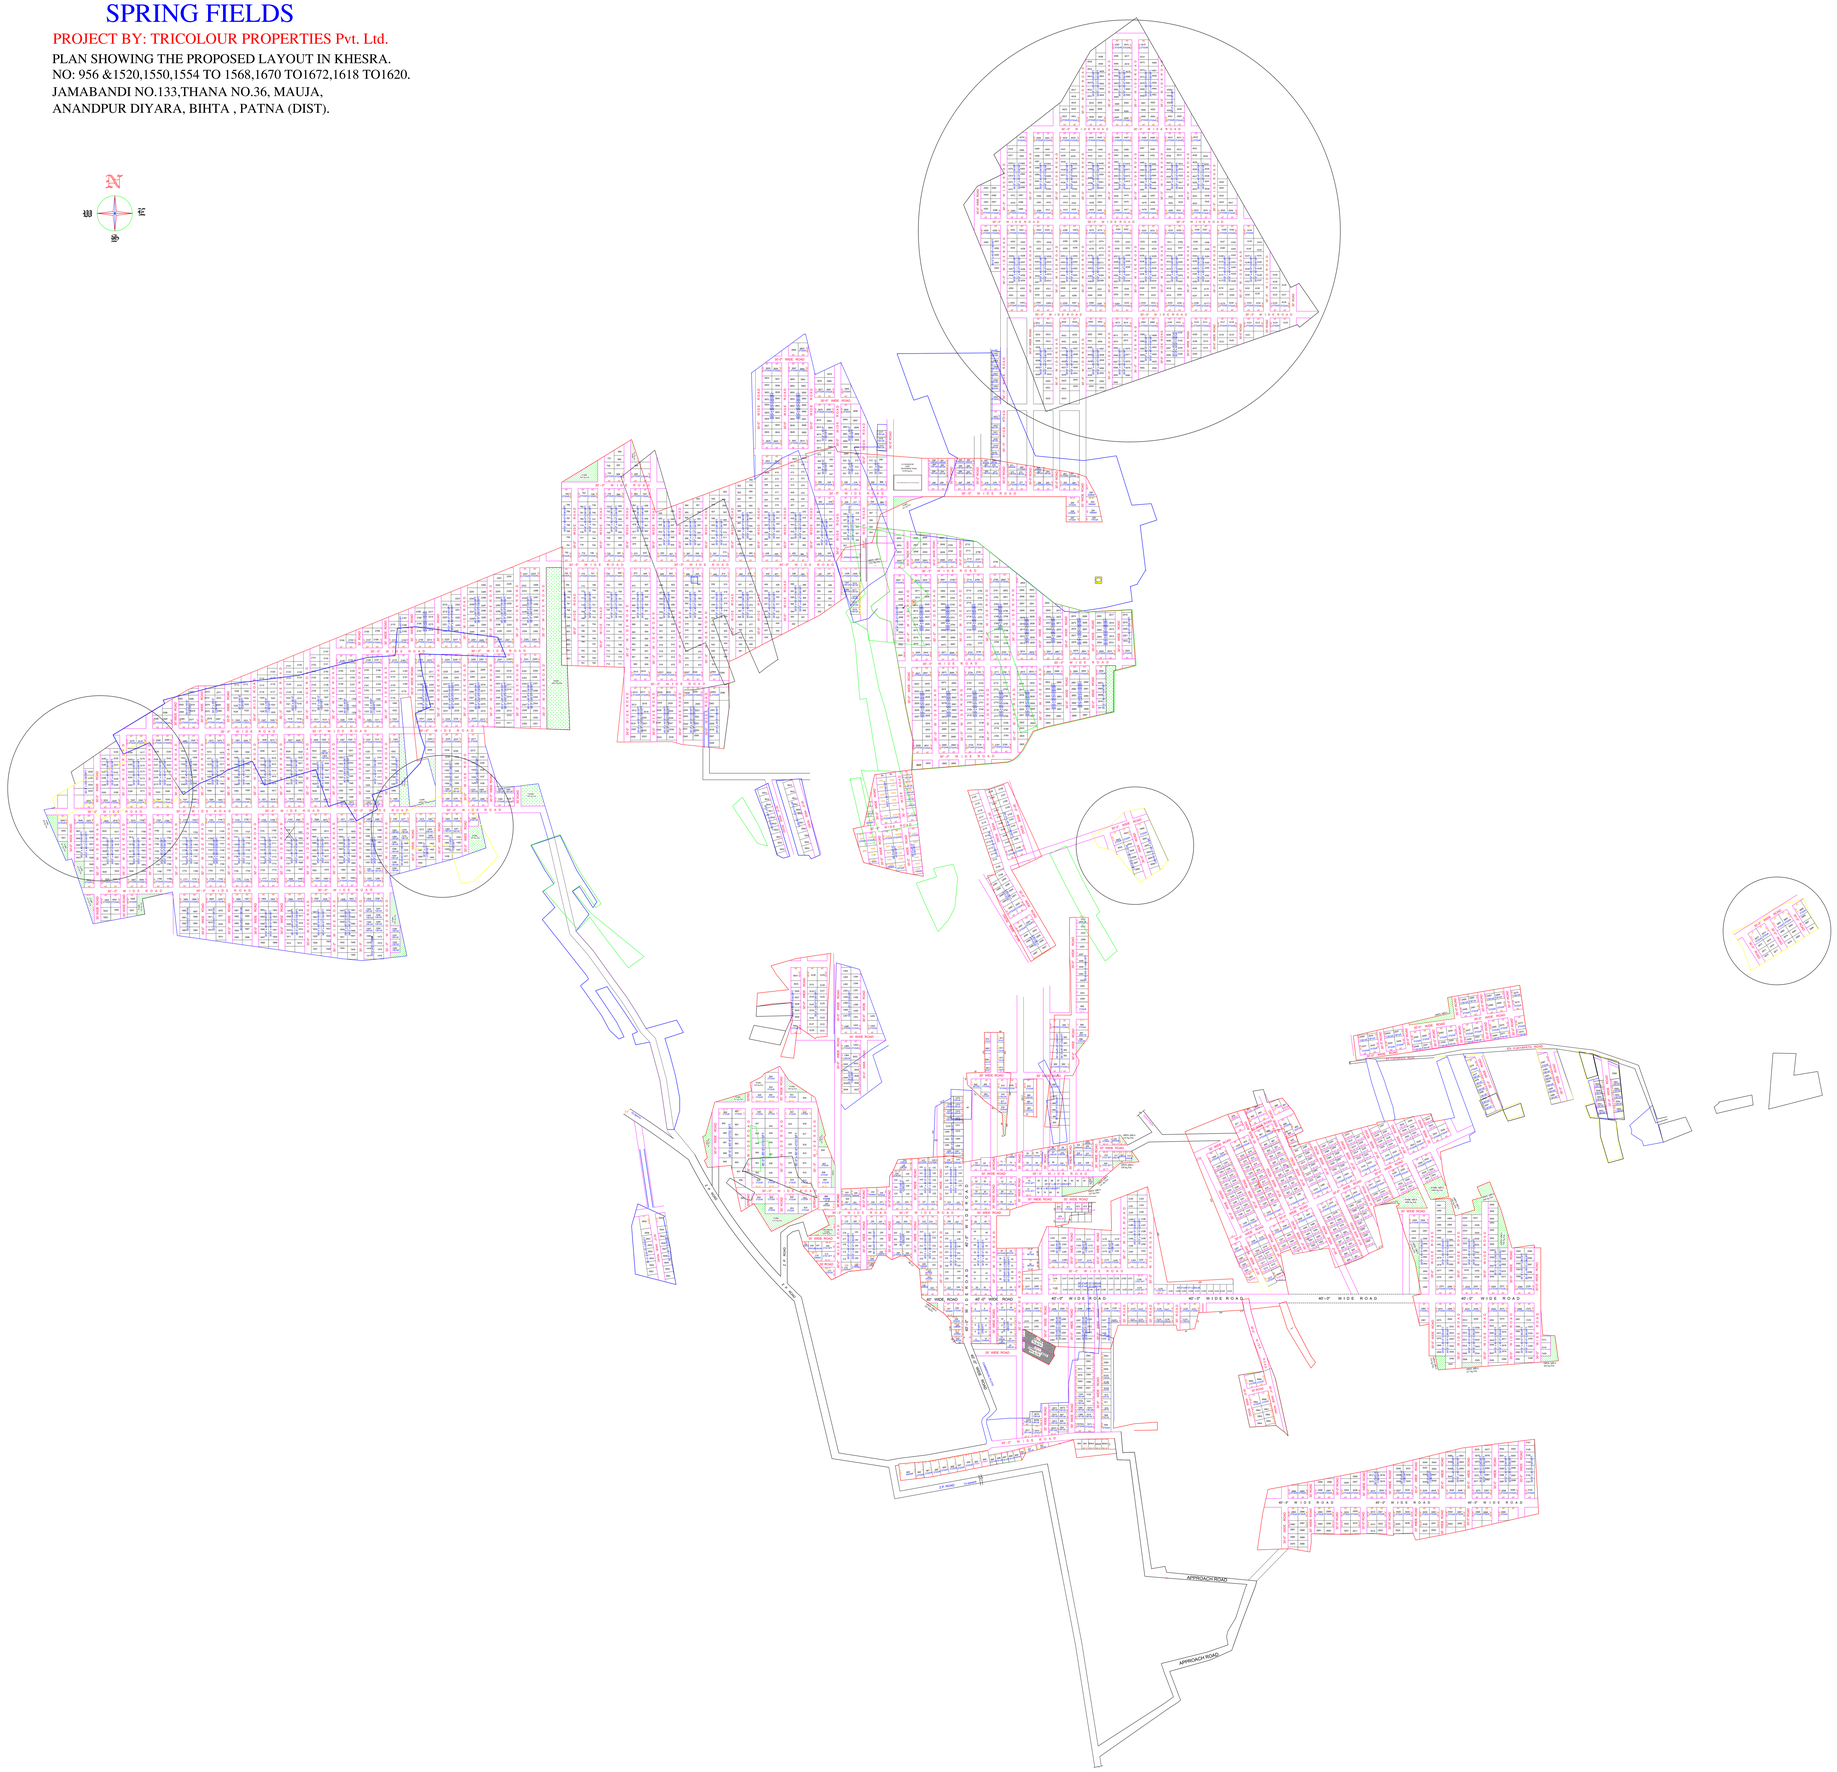
PLAN SHOWING THE PROPOSED LAYOUT IN KHESRA.
NO: 956 &1520,1550,1554 TO 1568,1670 TO1672,1618 TO1620.
JAMABANDI NO.133,THANA NO.36, MAUJA,
ANANDPUR DIYARA, BIHTA , PATNA (DIST).